Revised Connectivity Diagram for Electrification of BDA-DSKL

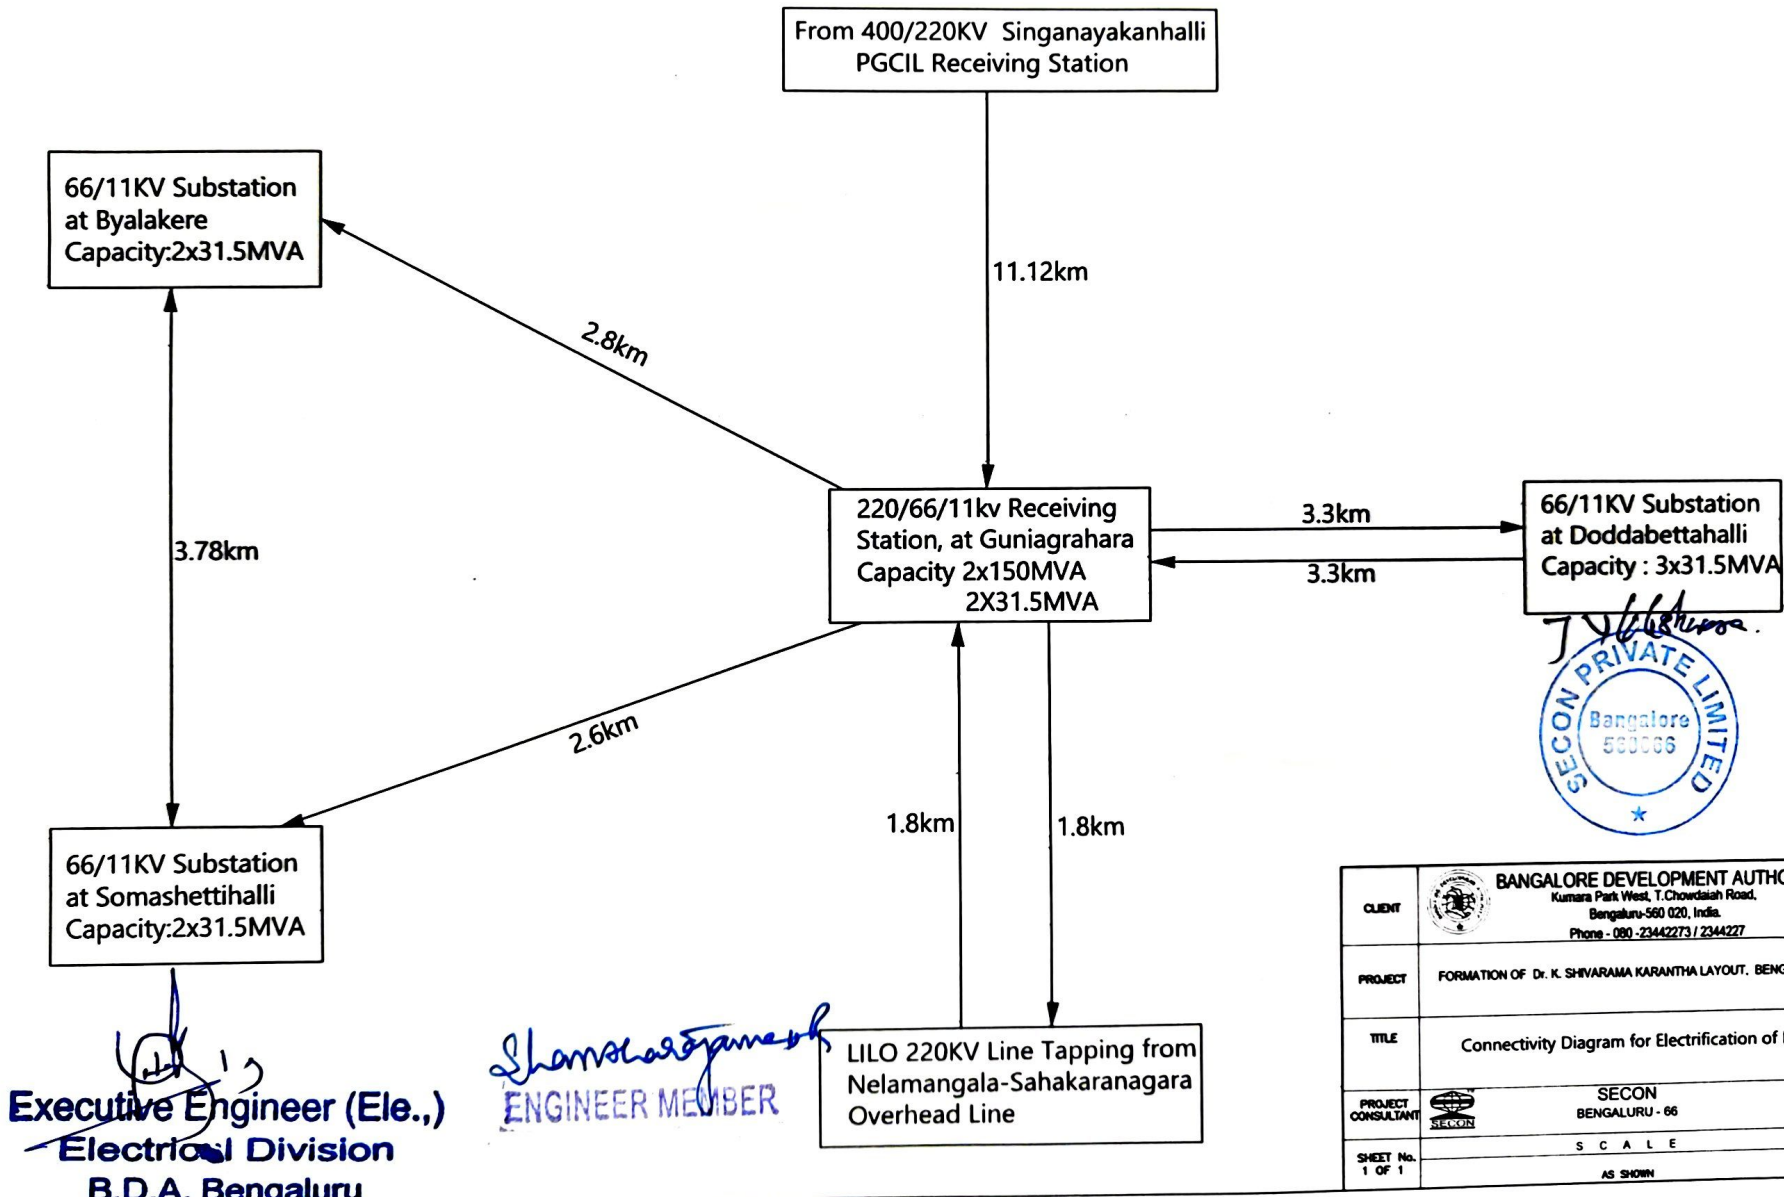

SECON PRIVATE LIMITED Bangalore 560066

Executive Engineer (Ele.,)
Electrical Division
B.D.A. Bengaluru

ENGINEER MEMBER

CLIENT	BANGALORE DEVELOPMENT AUTHORITY Kumara Park West, T.Chowdaiah Road, Bengaluru-560 020, India. Phone - 080 -23442273 / 2344227
PROJECT	FORMATION OF Dr. K. SHIVARAMA KARANTHA LAYOUT, BENGALURU
TITLE	Connectivity Diagram for Electrification of DSKL
PROJECT CONSULTANT	SECON BENGALURU - 66
SHEET No. 1 OF 1	S C A L E AS SHOWN